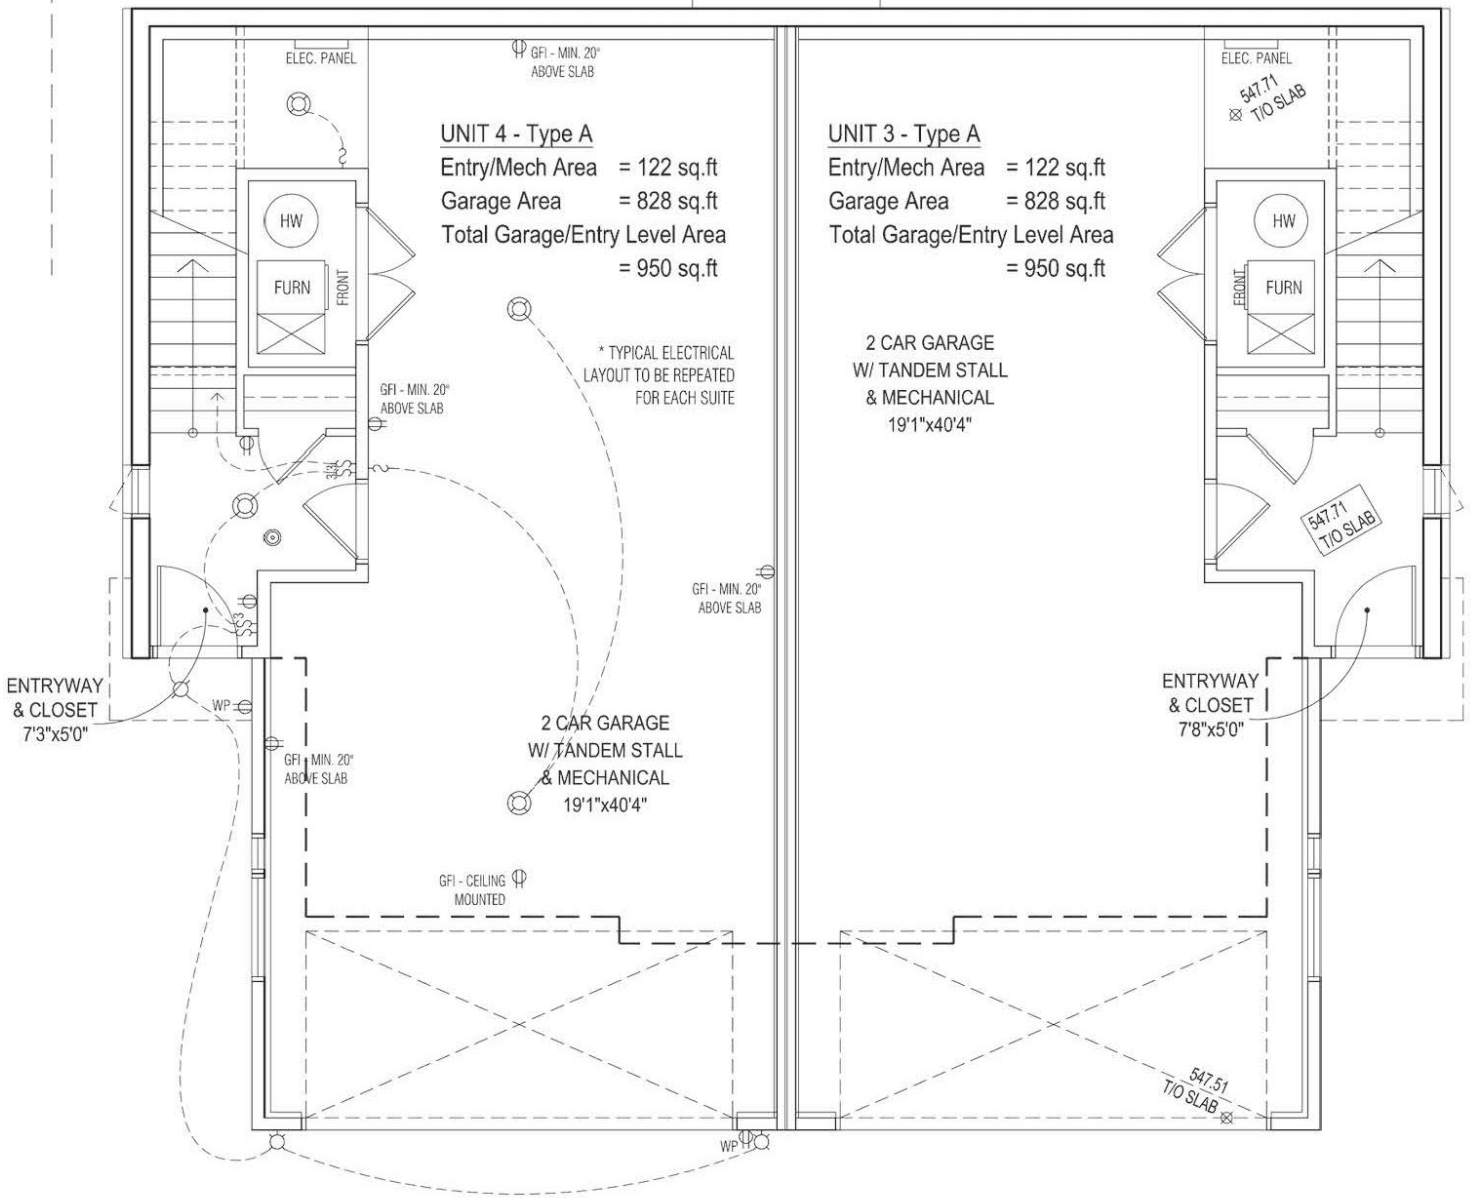

2
A2.1

GARAGE / ENTRY ELECTRICAL PLAN

SCALE: 3/16" = 1'-0"
(Type A Units)